PRODUCED BY AN AUTODESK EDUCATIONAL PRODUCT

SKETCH SHOWING FOR THE WORK OF PROVIDING AND LAYING 230MM DIA SW LINE AND 300MM DIA RCC NP-3 CLASS PIPE LINE FROM 8TH CROSS 13TH MAIN SRINAGAR TO 50FT ROAD KUMARASWAMY TEMPLE ROAD HANUMANTHANAGAR SRINAGAR COMING UNDER MOUNTJOY S/STN OF AEE SW-3 SUB DIVISION.

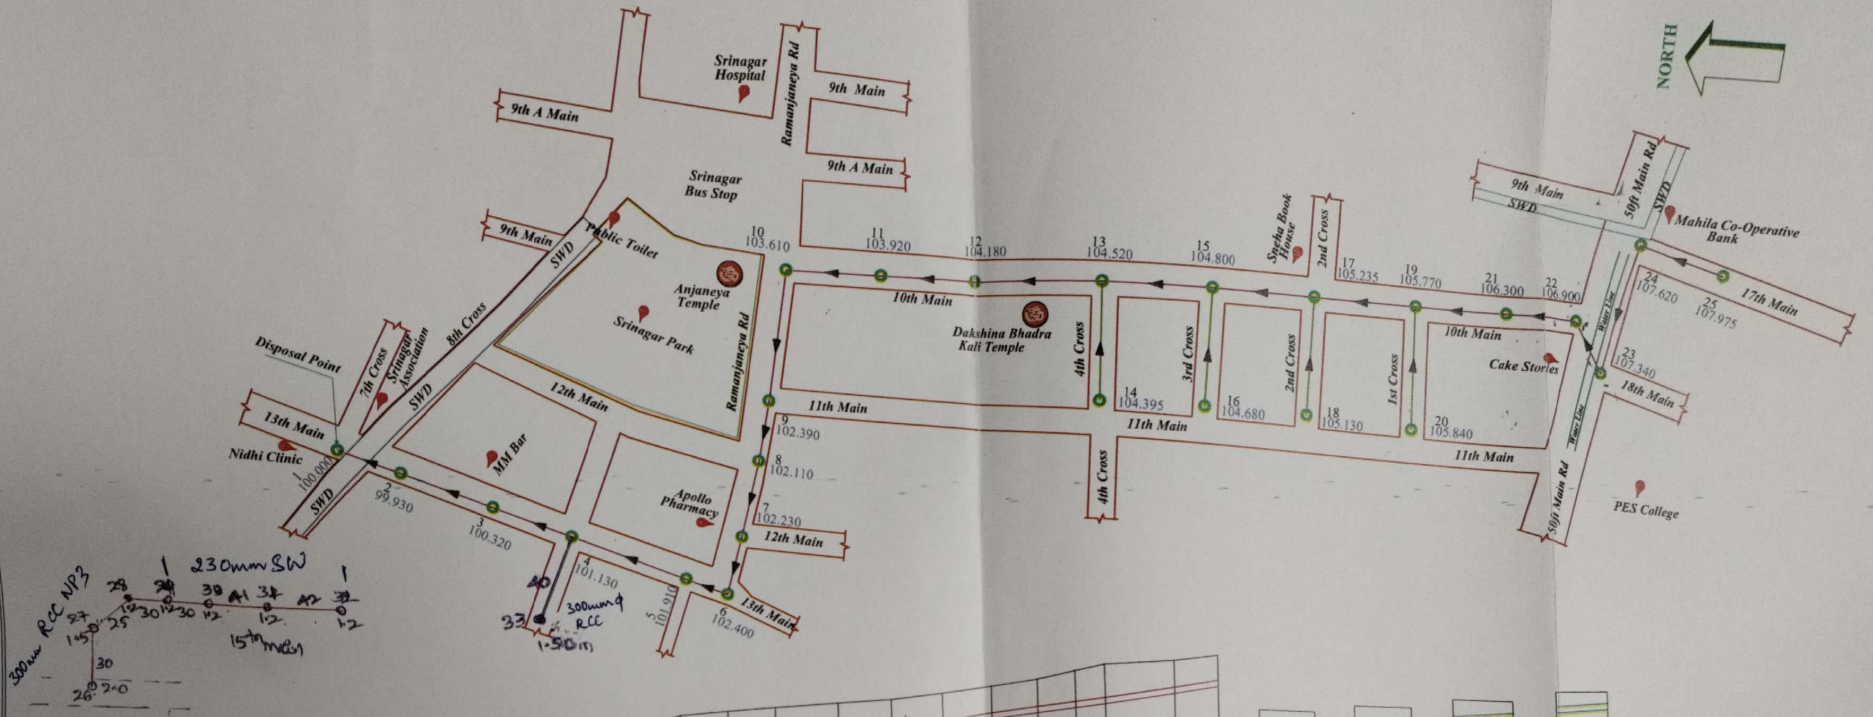

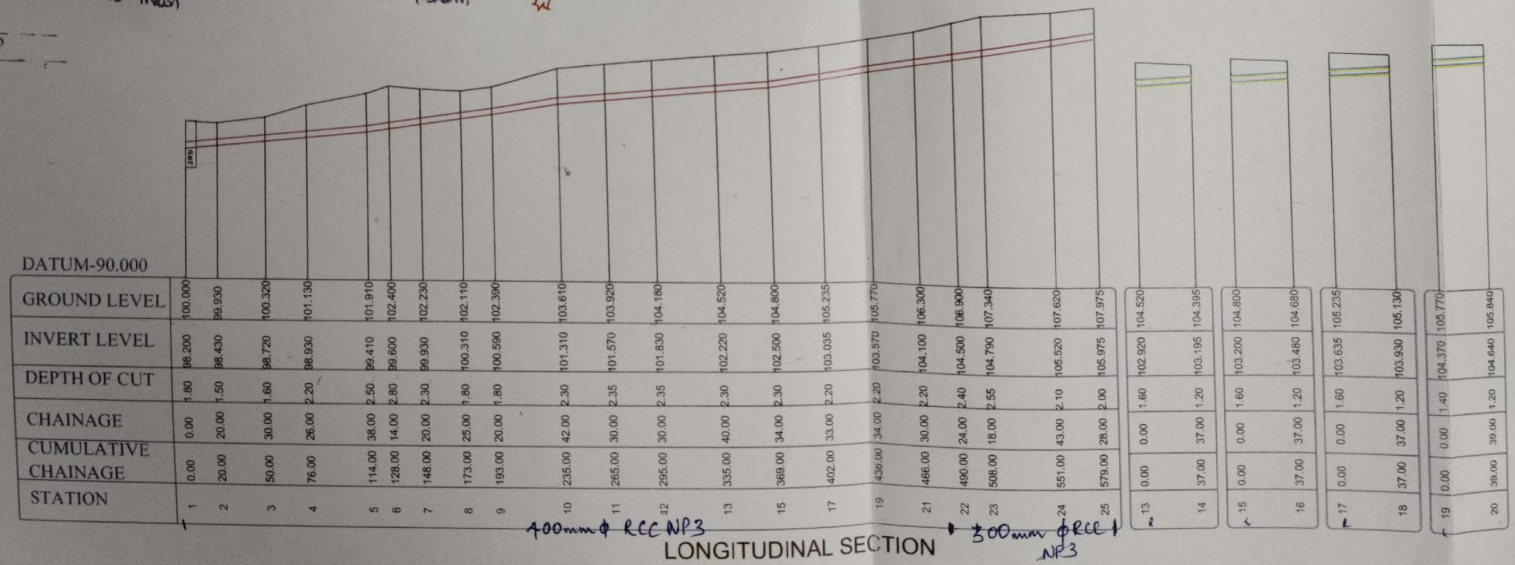

Note :All dimensions are in meter
Scale- Plan 1:1000
L/S, H- 1:2000 & V- 1:200

AE/JE

AEESW-3

EESW-1

PRODUCED BY AN AUTODESK EDUCATIONAL PRODUCT

Scanned with OKEN Scanner